PROPOSED ROADWAY SCHEMATIC LAYOUT BERING DRIVE IMPROVEMENTS FROM RICHMOND AVENUE TO VAL VERDE STREET

JUNE 2024

NOT A SIGNED SEALED DOCUMENT	
Designed:	DAUGHN A. BARTON
Drawn:	DAUGHN A. BARTON
Chk. Stnd. by:	KRISTEN
Chk. Dsgn.	GAUGE ENGINEERING
Dwg. Date:	6 JUNE 2024

PRELIMINARY
SUBJECT TO CHANGE

NOT INTENDED FOR CONSTRUCTION, BIDDING, OR PERMIT PURPOSES.

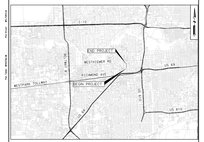

LEGEND

- Proposed Alignment
- Existing Roadways
- Existing Right of Way
- Proposed Right of Way
- Proposed Curb
- Proposed Speed Cushion
- Proposed Tree
- Proposed Tree Grate
- Proposed Roadway
- Proposed Sidewalk
- Proposed Driveway
- Proposed Green Area

Gauge ENGINEERING
FIRM # 20417
11750 KATY FREEWAY, SUITE 400
HOUSTON, TX 77079

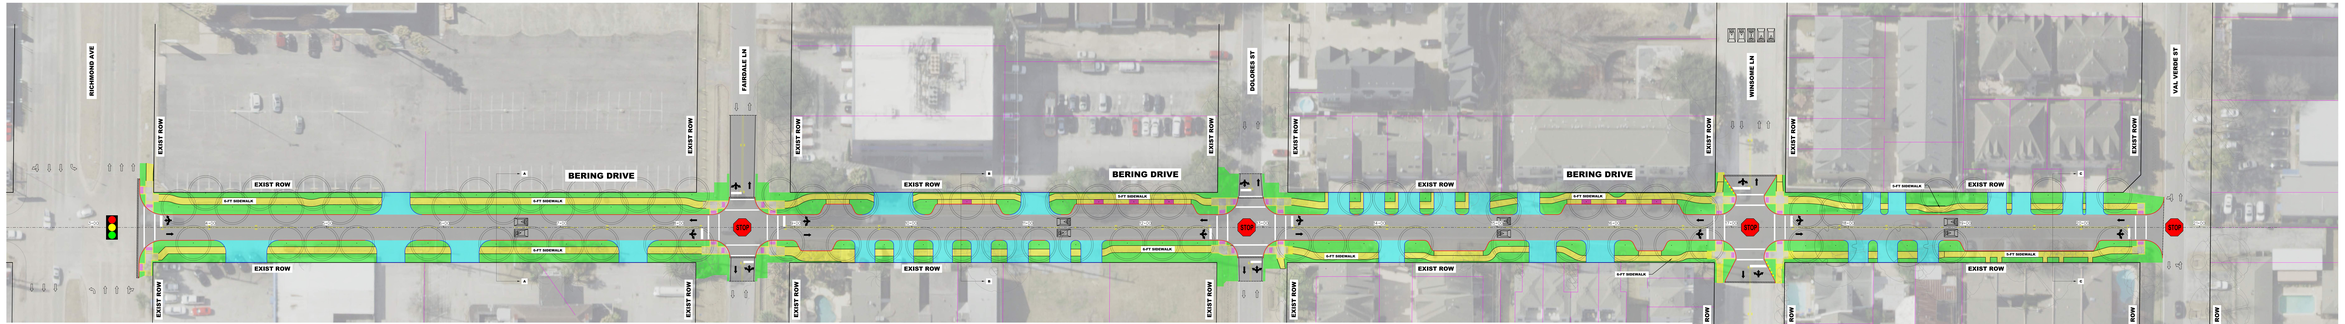

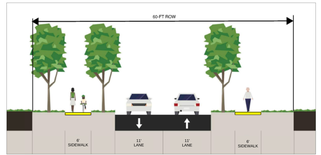

PROPOSED TYPICAL SECTION A-A
NTS

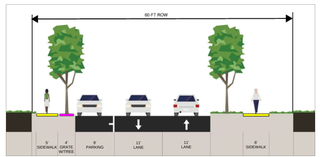

PROPOSED TYPICAL SECTION B-B
NTS

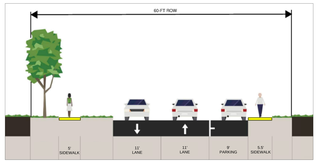

PROPOSED TYPICAL SECTION C-C
NTS